


GROUND FLOOR

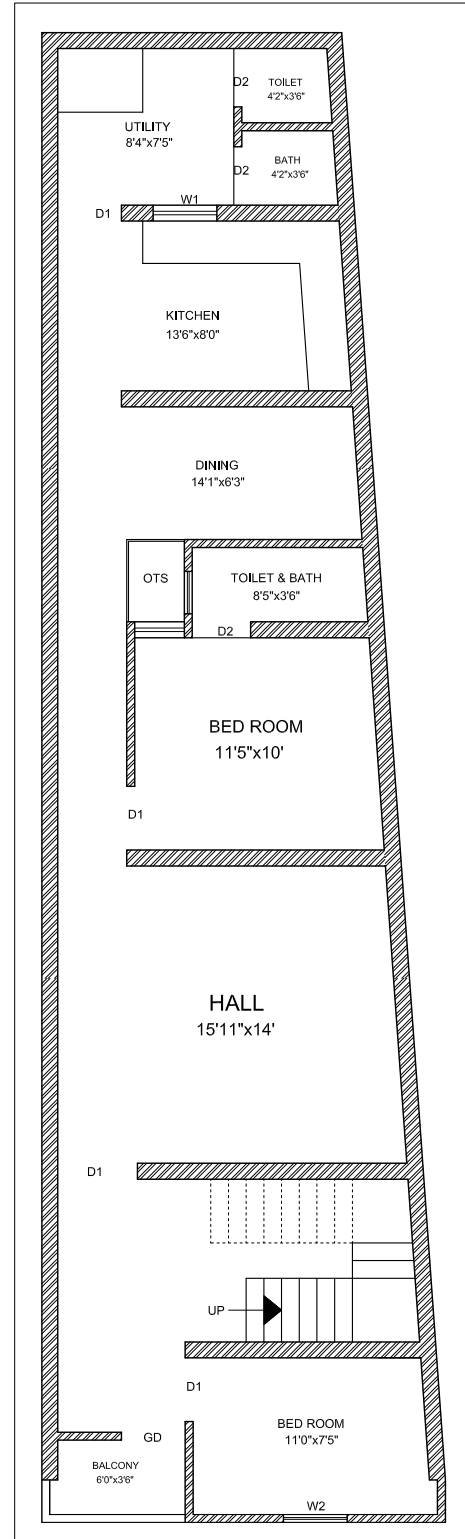

FIRST FLOOR

PROPOSED
RESIDENCE

GF & FF FINAL PLAN

JB Architects & Engineers
Melapalayam

Contact : 8056707579, 9944110292
jbhassim93@gmail.com

METHAMARPALAYAM
MELAPALAYAM

DOOR & WINDOW
SIZES

D1 - 3' W1 - 3'x4'
D2 - 2'6" W2 - 1'6"x4'
GD - 3'

Detailed By :

Ar.Mohamed Hassim b.arch